VERTICAL SECTION
scale: 1/8

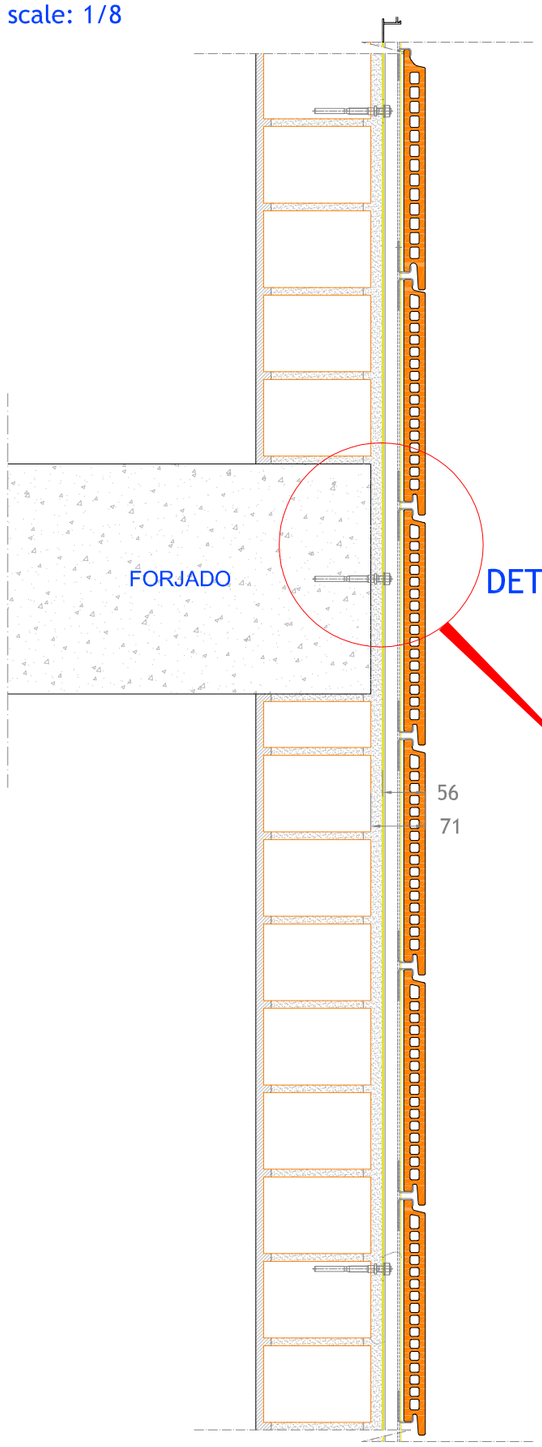

DETAIL 1
scale: 1/4

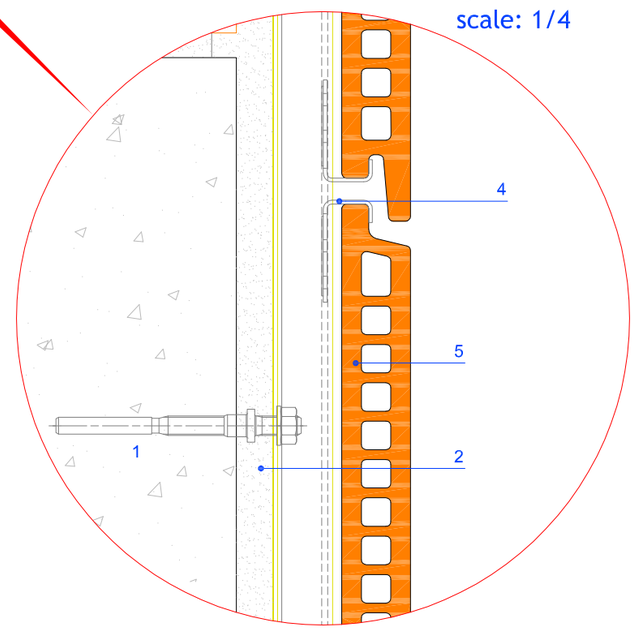

HORIZONTAL SECTION
scale: 1/8

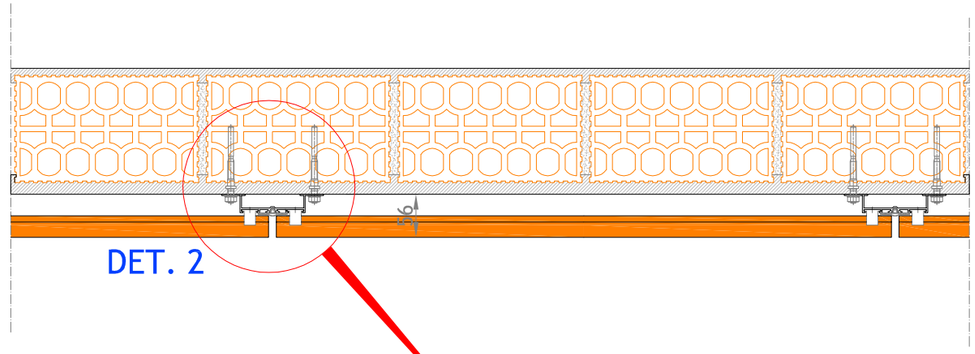

DETAIL 2
scale: 1/2.5

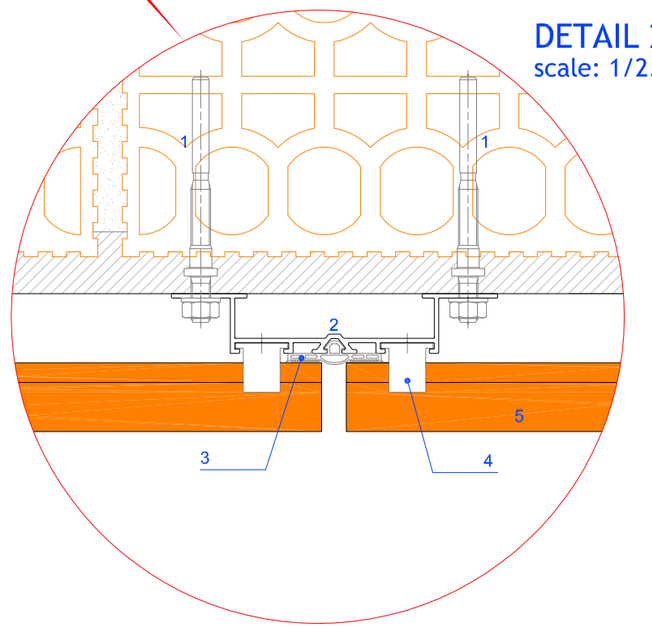

LEYENDA :

1. PLASTIC ANCHOR
2. OMEGA PROFILE 85X25MM
3. EPDM JOINT
4. CLIP INOX.
5. FAVETON CERAMIC TILE CERAM28

Cotas en mm.

PROJECT: CERAM28 OMEGA ANCHORING SYSTEM	CLIENT:		
PLANO: Vertical Section - Horizontal Section			Nº PLAN:
FAVETON TERRACOTA	CONSTRUCTION SITE:	SCALE: VARIOUS	REVIEW: 01
	DRAWING BY: A.Castel	COMPUTER LOCATION:	DATE: 19/03/2019